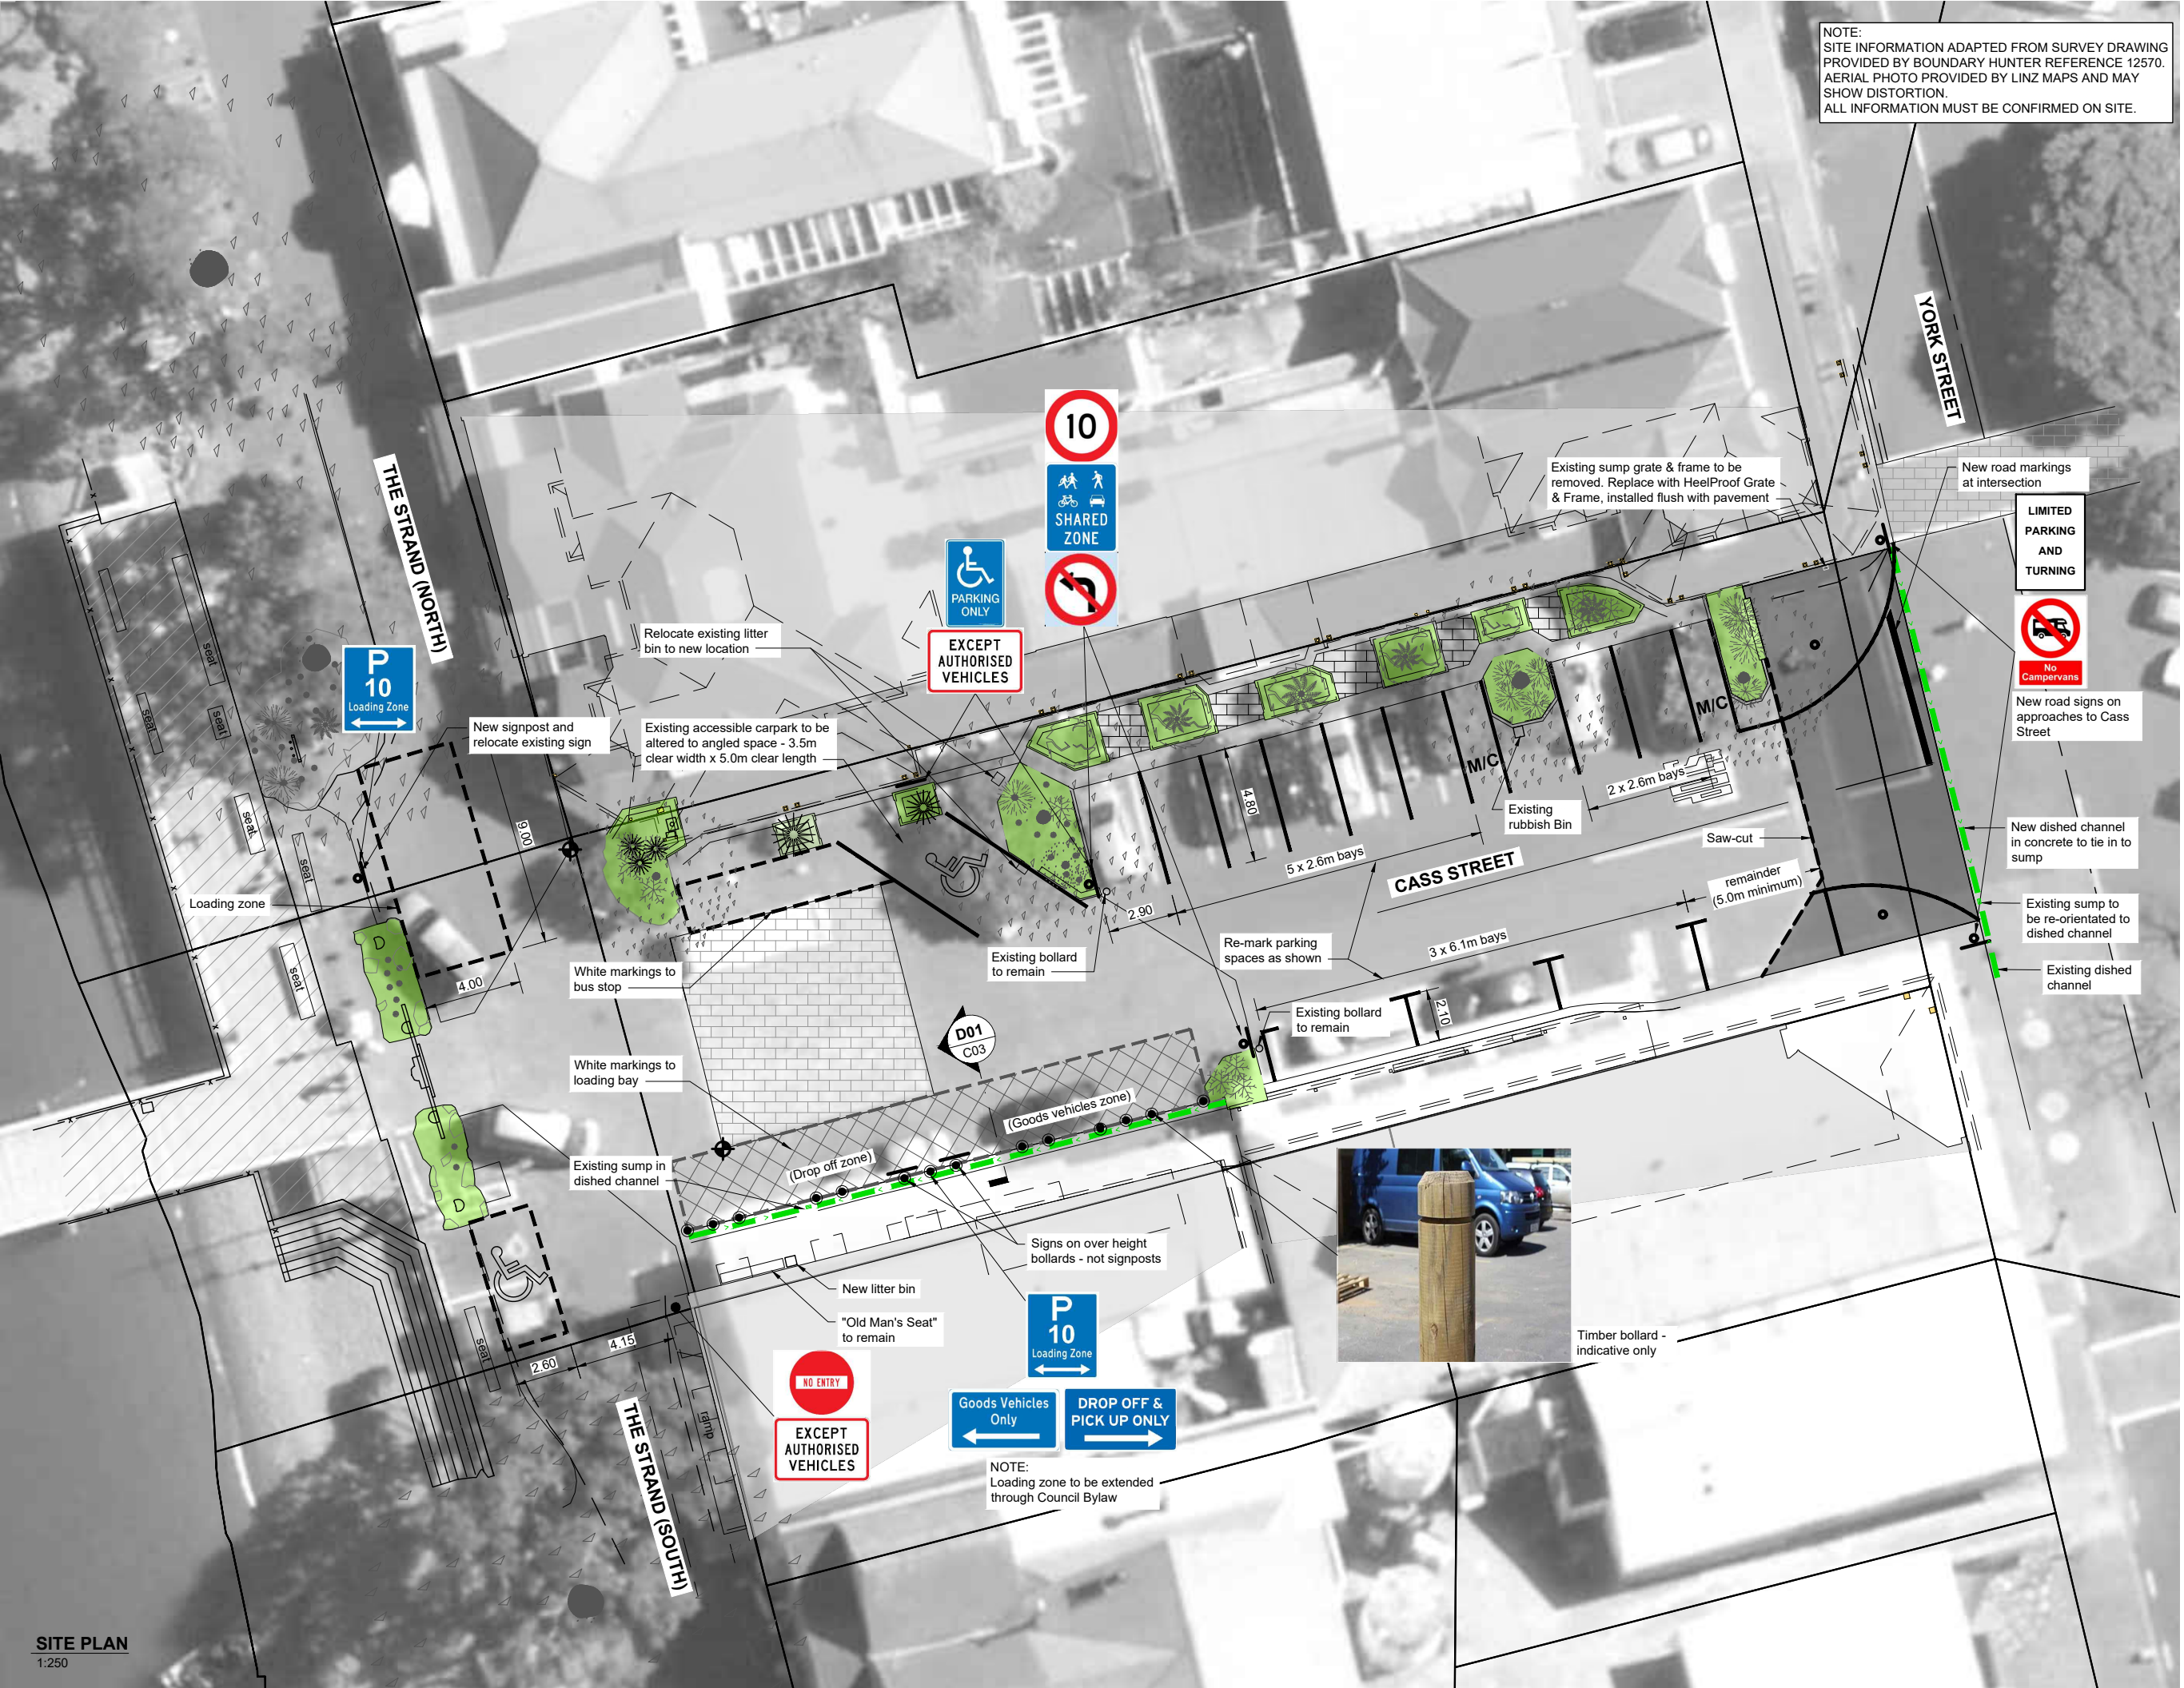


LEGEND

- Setout Points
- Existing pavers
- Existing deck
- Existing garden area
- Concrete paving 8kg/m³ black oxide + exposed aggregate finish
- New bollards 1.20mH
- New shared loading zone - half pick up/drop off, and half goods vehicles
- New sign post with signage as noted (on NZTA standard pole)

THIS DRAWING WAS PRODUCED IN COLOUR. DO NOT USE FOR CONSTRUCTION PURPOSES IF THIS NOTE IS IN BLACK & WHITE

TO BE READ IN CONJUNCTION WITH SPECIFICATION

ISSUED FOR CONSTRUCTION	MM	25/09/26
REV. REVISION DETAILS	BY	DATE



Hawthorn Geddes
engineers & architects Ltd
7 Selwyn Avenue Whangarei 0110 Phone: 09 438 7139 hg@hgc.co.nz
Unit 21a, The Grange Warkworth 0610 Phone: 09 283 3428 www.hawthorngeddes.co.nz

CLIENT
FAR NORTH DISTRICT COUNCIL



PROJECT
DESIGN ROADING INFRASTRUCTURE

CASS STREET & THE STRAND, RUSSELL

DRAWING
SITE PLAN

DRAWN	TANYA H	APPROVED	
DATE	09/02/2026		
CHECKED			
STATUS	CONSTRUCTION		
SCALE @ A3	1:250		
PROJECT No.		SHEET	REV.
13450		C01	

SITE PLAN
1:250

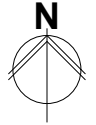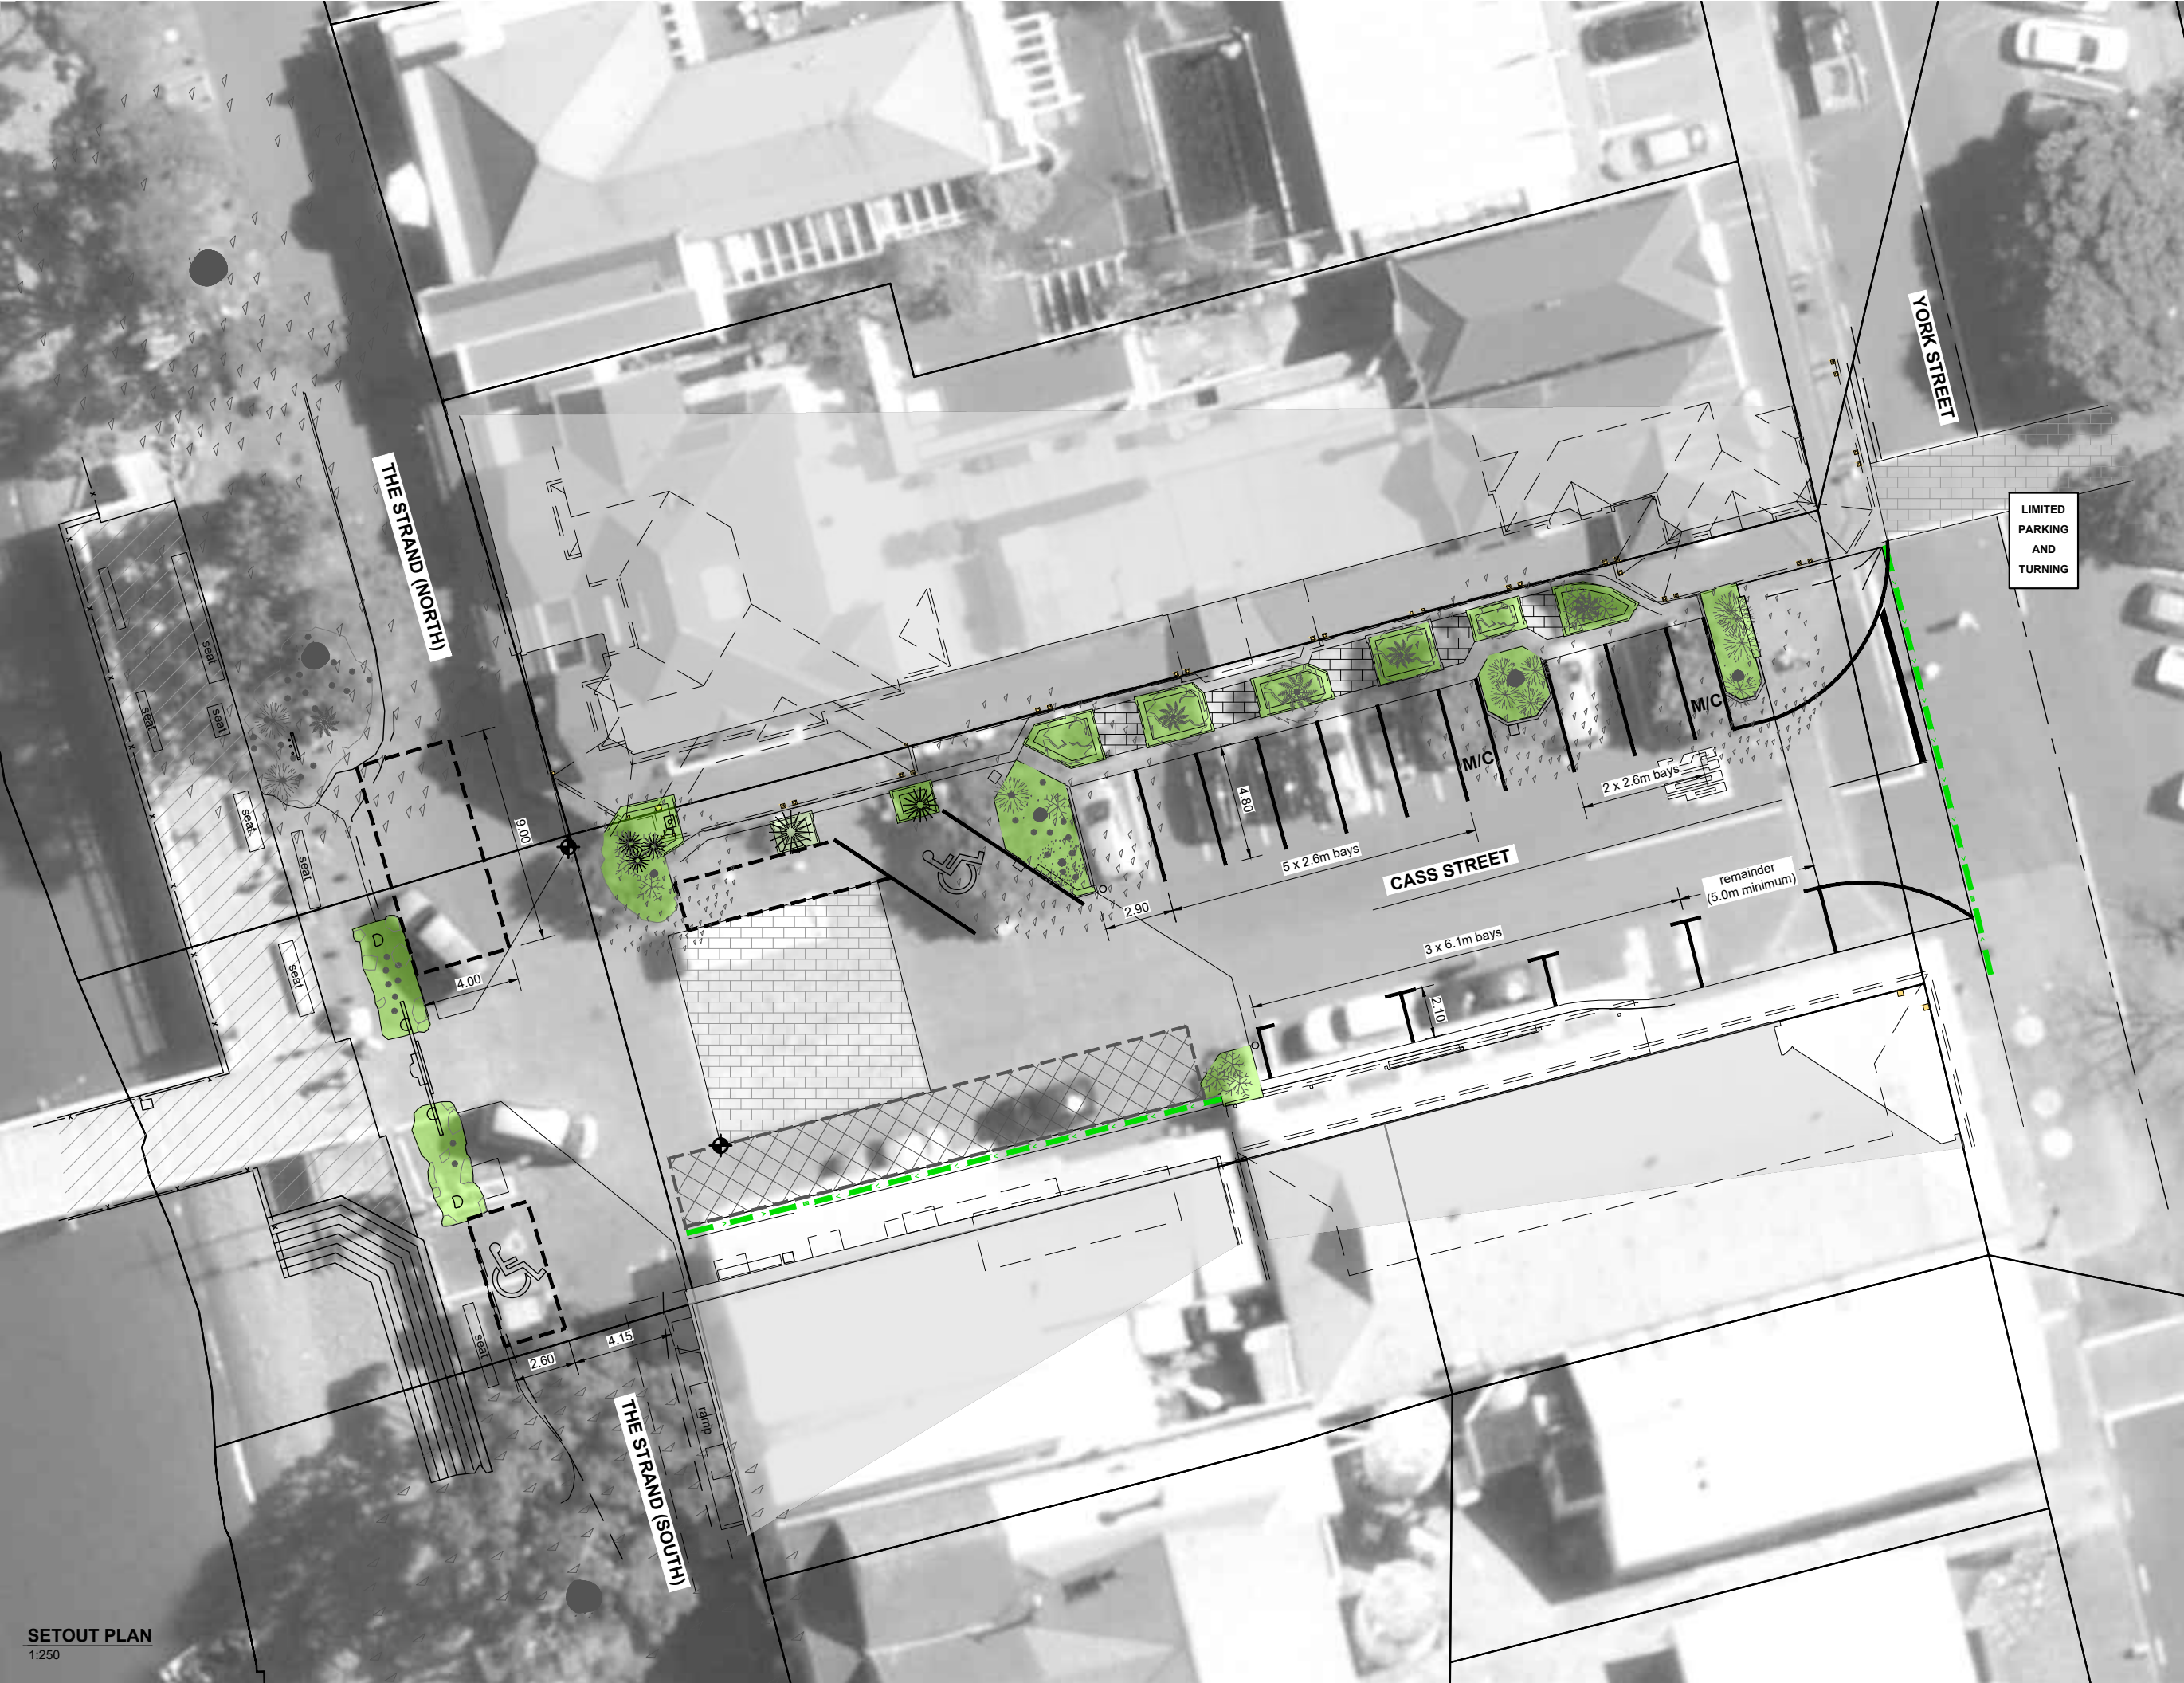

NOTE:
SITE INFORMATION ADAPTED FROM
SURVEY DRAWING PROVIDED BY
BOUNDARY HUNTER REFERENCE
12570.
AERIAL PHOTO PROVIDED BY LINZ
MAPS AND MAY SHOW DISTORTION.
ALL INFORMATION MUST BE
CONFIRMED ON SITE.

THIS DRAWING WAS PRODUCED
IN COLOUR. DO NOT USE FOR
CONSTRUCTION PURPOSES IF
THIS NOTE IS IN BLACK & WHITE

TO BE READ IN CONJUNCTION WITH SPECIFICATION

REV	REVISION DETAILS	ISSUED FOR CONSTRUCTION	MM	25/09/26
			BY	DATE



Hawthorn Geddes
engineers & architects ltd
7 Selwyn Avenue Unit 21a, The Grange
Whangarei 0110 Warkworth 0610
Phone: 09 438 7139 Phone: 09 283 3428
hg@hgc.co.nz www.hawthorngeddes.co.nz

CLIENT
FAR NORTH DISTRICT COUNCIL


PROJECT
DESIGN ROADING INFRASTRUCTURE

CASS STREET & THE STRAND, RUSSELL

DRAWING
SETOUT PLAN

DRAWN	TANYA H	APPROVED	
DATE	09/02/2026		
CHECKED			
STATUS	CONSTRUCTION		
SCALE @ A3	1:250		
PROJECT No.	13450	SHEET	C02

SETOUT PLAN
1:250

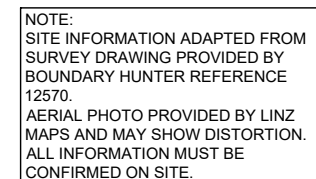

**THIS DRAWING WAS PRODUCED
IN COLOUR. DO NOT USE FOR
CONSTRUCTION PURPOSES IF
THIS NOTE IS IN BLACK & WHITE**

TO BE READ IN CONJUNCTION WITH SPECIFICATION

-	ISSUED FOR CONSTRUCTION	MM	25/09/26
REV	REVISION DETAILS	RY	DATE



7 Selwyn Avenue
Whangarei 0110
Phone: 09 438 7139
hq@hgcs.co.nz

Unit 21a, The Grange
Warkworth 0910
Phone: 09 283 3428
www.hawthorngeddes.co.nz

CLIENT
**FAR NORTH DISTRICT
COUNCIL**

PROJECT

DESIGN ROADING INFRASTRUCTURE

CASS STREET & THE STRAND, RUSSELL

DRAWING

**CROSS SECTION OF
DISH DRAIN &
BOLLARDS**

DRAWN TANYA H APPROVED 

DATE 09/02/2026

CHECKED 

STATUS **CONSTRUCTION**

SCALE @ A3 1:25

SCALE @ A3 1:25

PROJECT No. SHEET REV.

13450 C03

DO NOT SCALE FROM DRAWING. VERIFY ALL DIMENSIONS ON SITE. ©HAWTHORN GEDDES ENGINEERS & ARCHITECTS LTD (HGE&A)