

Client:

STRIDE.

Project:

COUNTDOWN KERIKERI CRIB
WALL - BOUNDARY
ENCROACHMENT

Drawing Title:

SITE ENCROACHMENT PLAN


Scale (A1): As indicated

Scale (A3):

Dwn By: AC

Engineer: AK

A	FOR CONSENT / CONSTRUCTION		AC	11.08.26
No.	Revision		By	Date
Job No.	Drawing No.		Revision	
32565	C1-12		A	

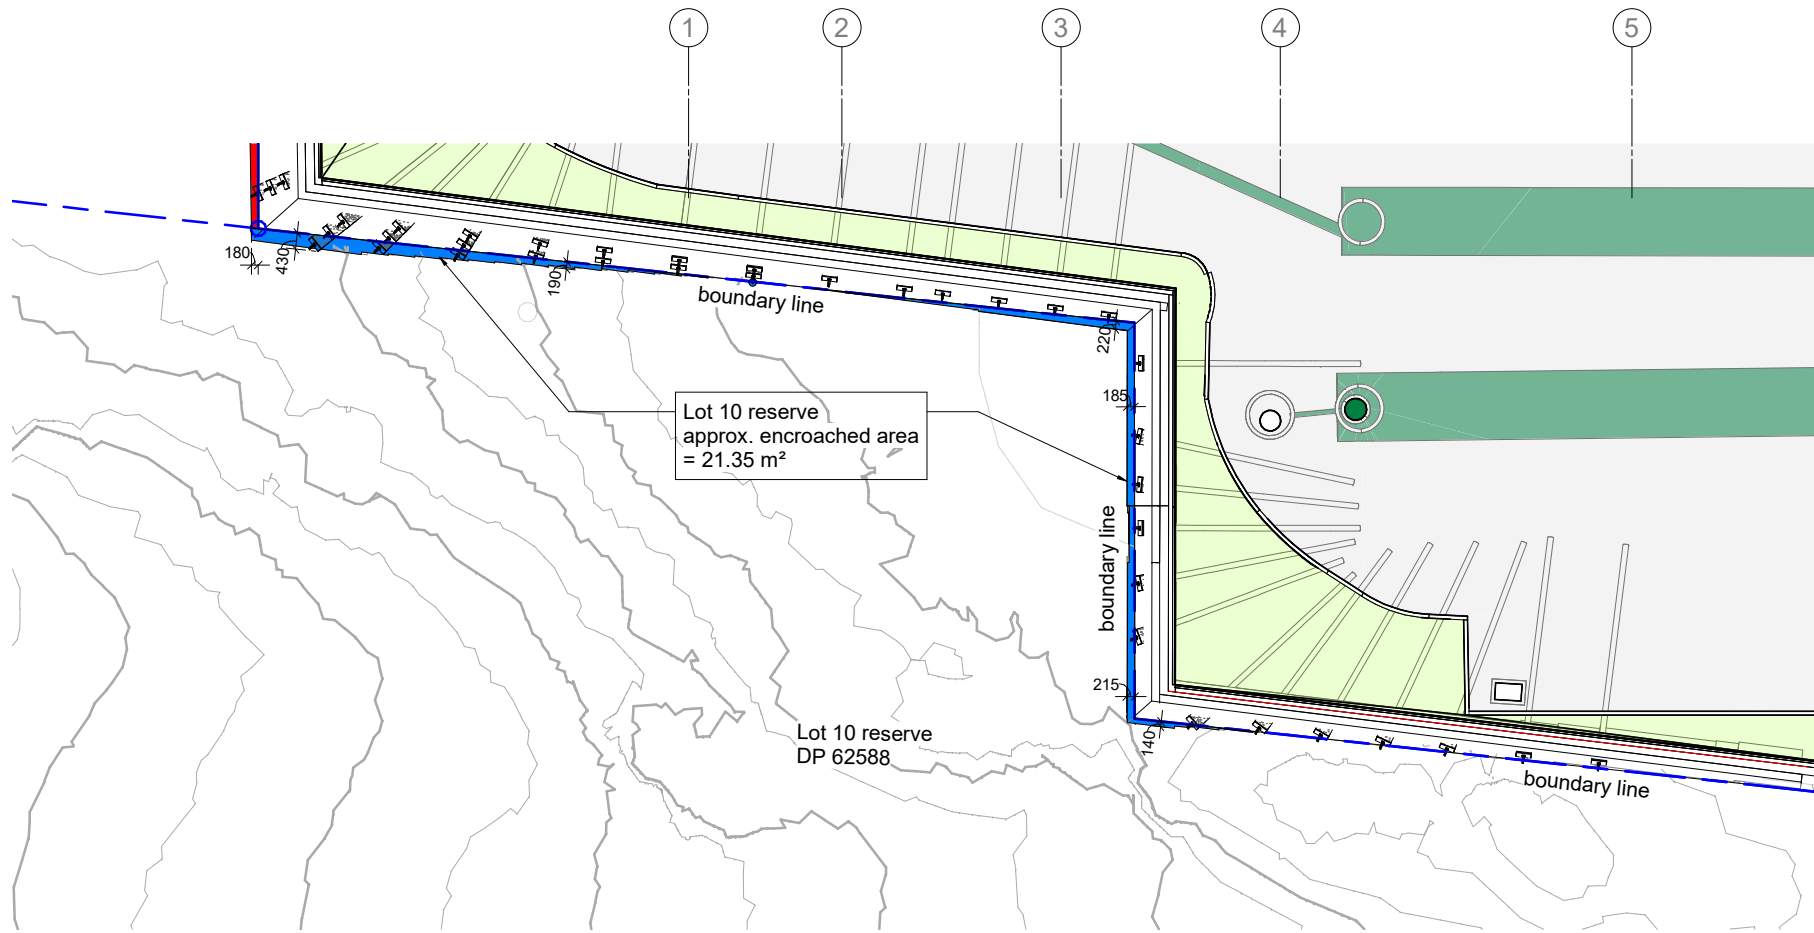

1 PLAN (2)
- 1 : 100

Key:

- = encroached area (Lot 10 reserve)
- = boundary line

Keyplan:

